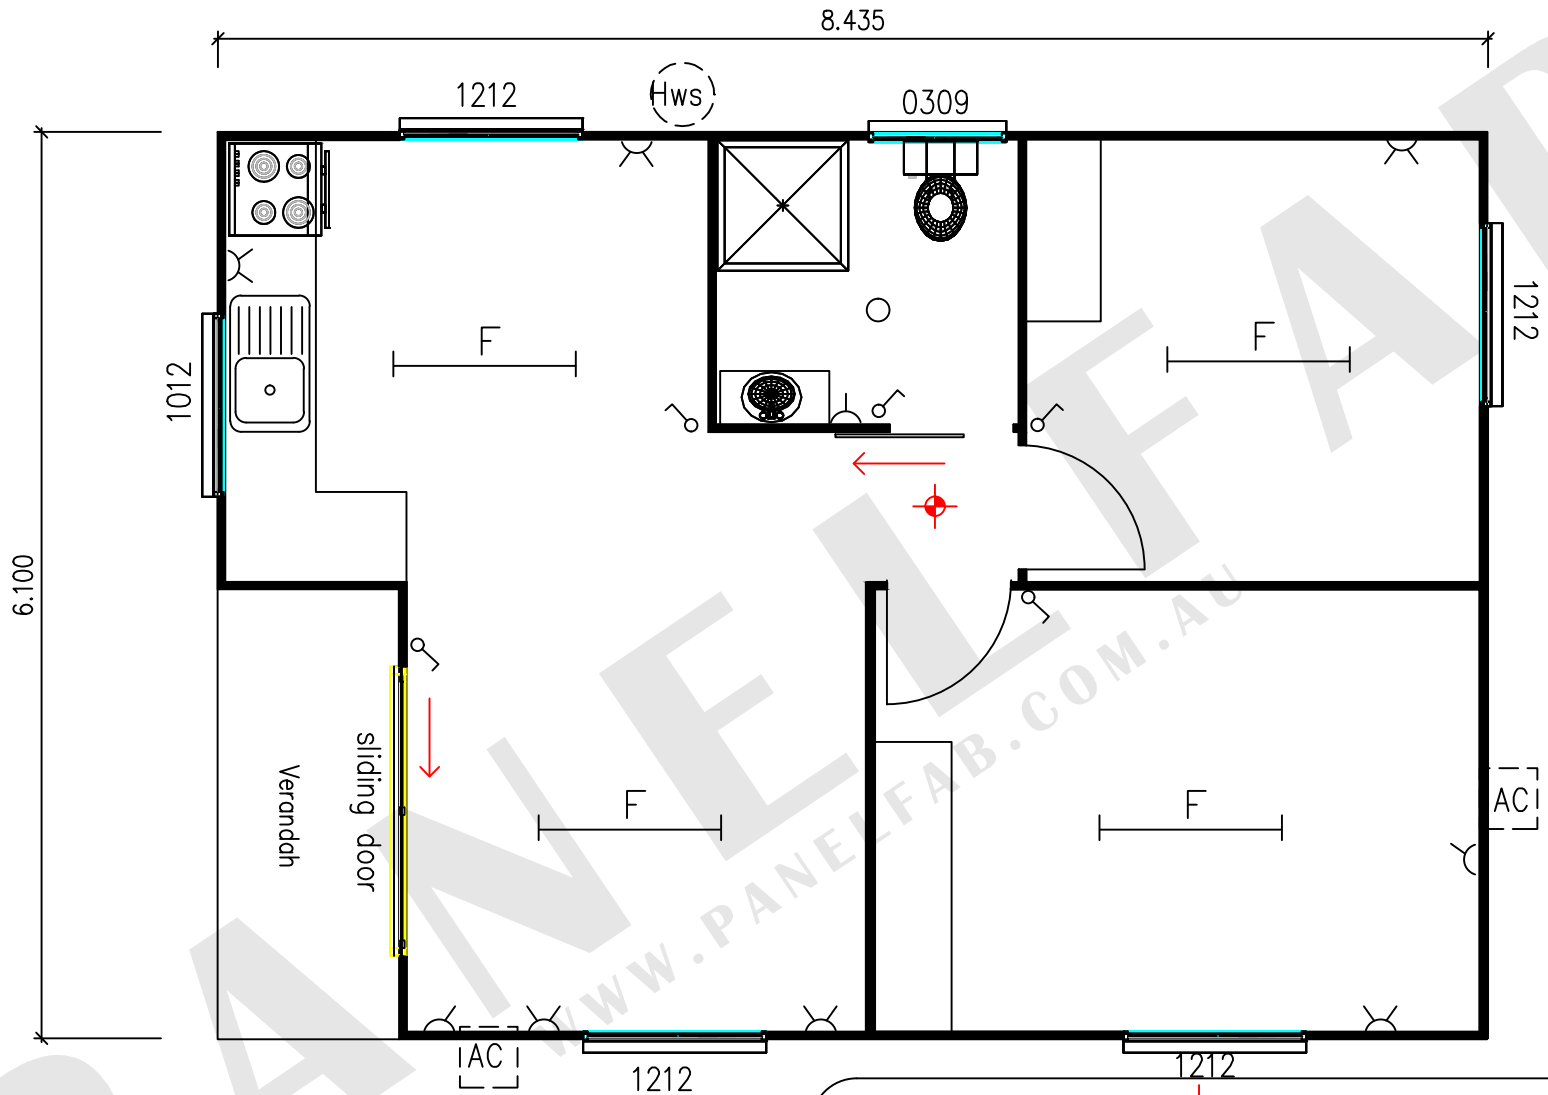

PANELFAB
WWW.PANELFAB.COM.AU

PANELFAB
Sales: (07) 3271-4422
Hire: (07) 3271-4500
www.panelfab.com.au

BUILDING TYPE
8.435 x 6.100 CABIN

LEGEND

F	Flourescent Light
SB	Switch Board
AC	Airconditioner (Provision)
	Smoke Alarm
	Double GPO point
	Single GPO point
1212	Alum framed sliding glass window
	Light Switch